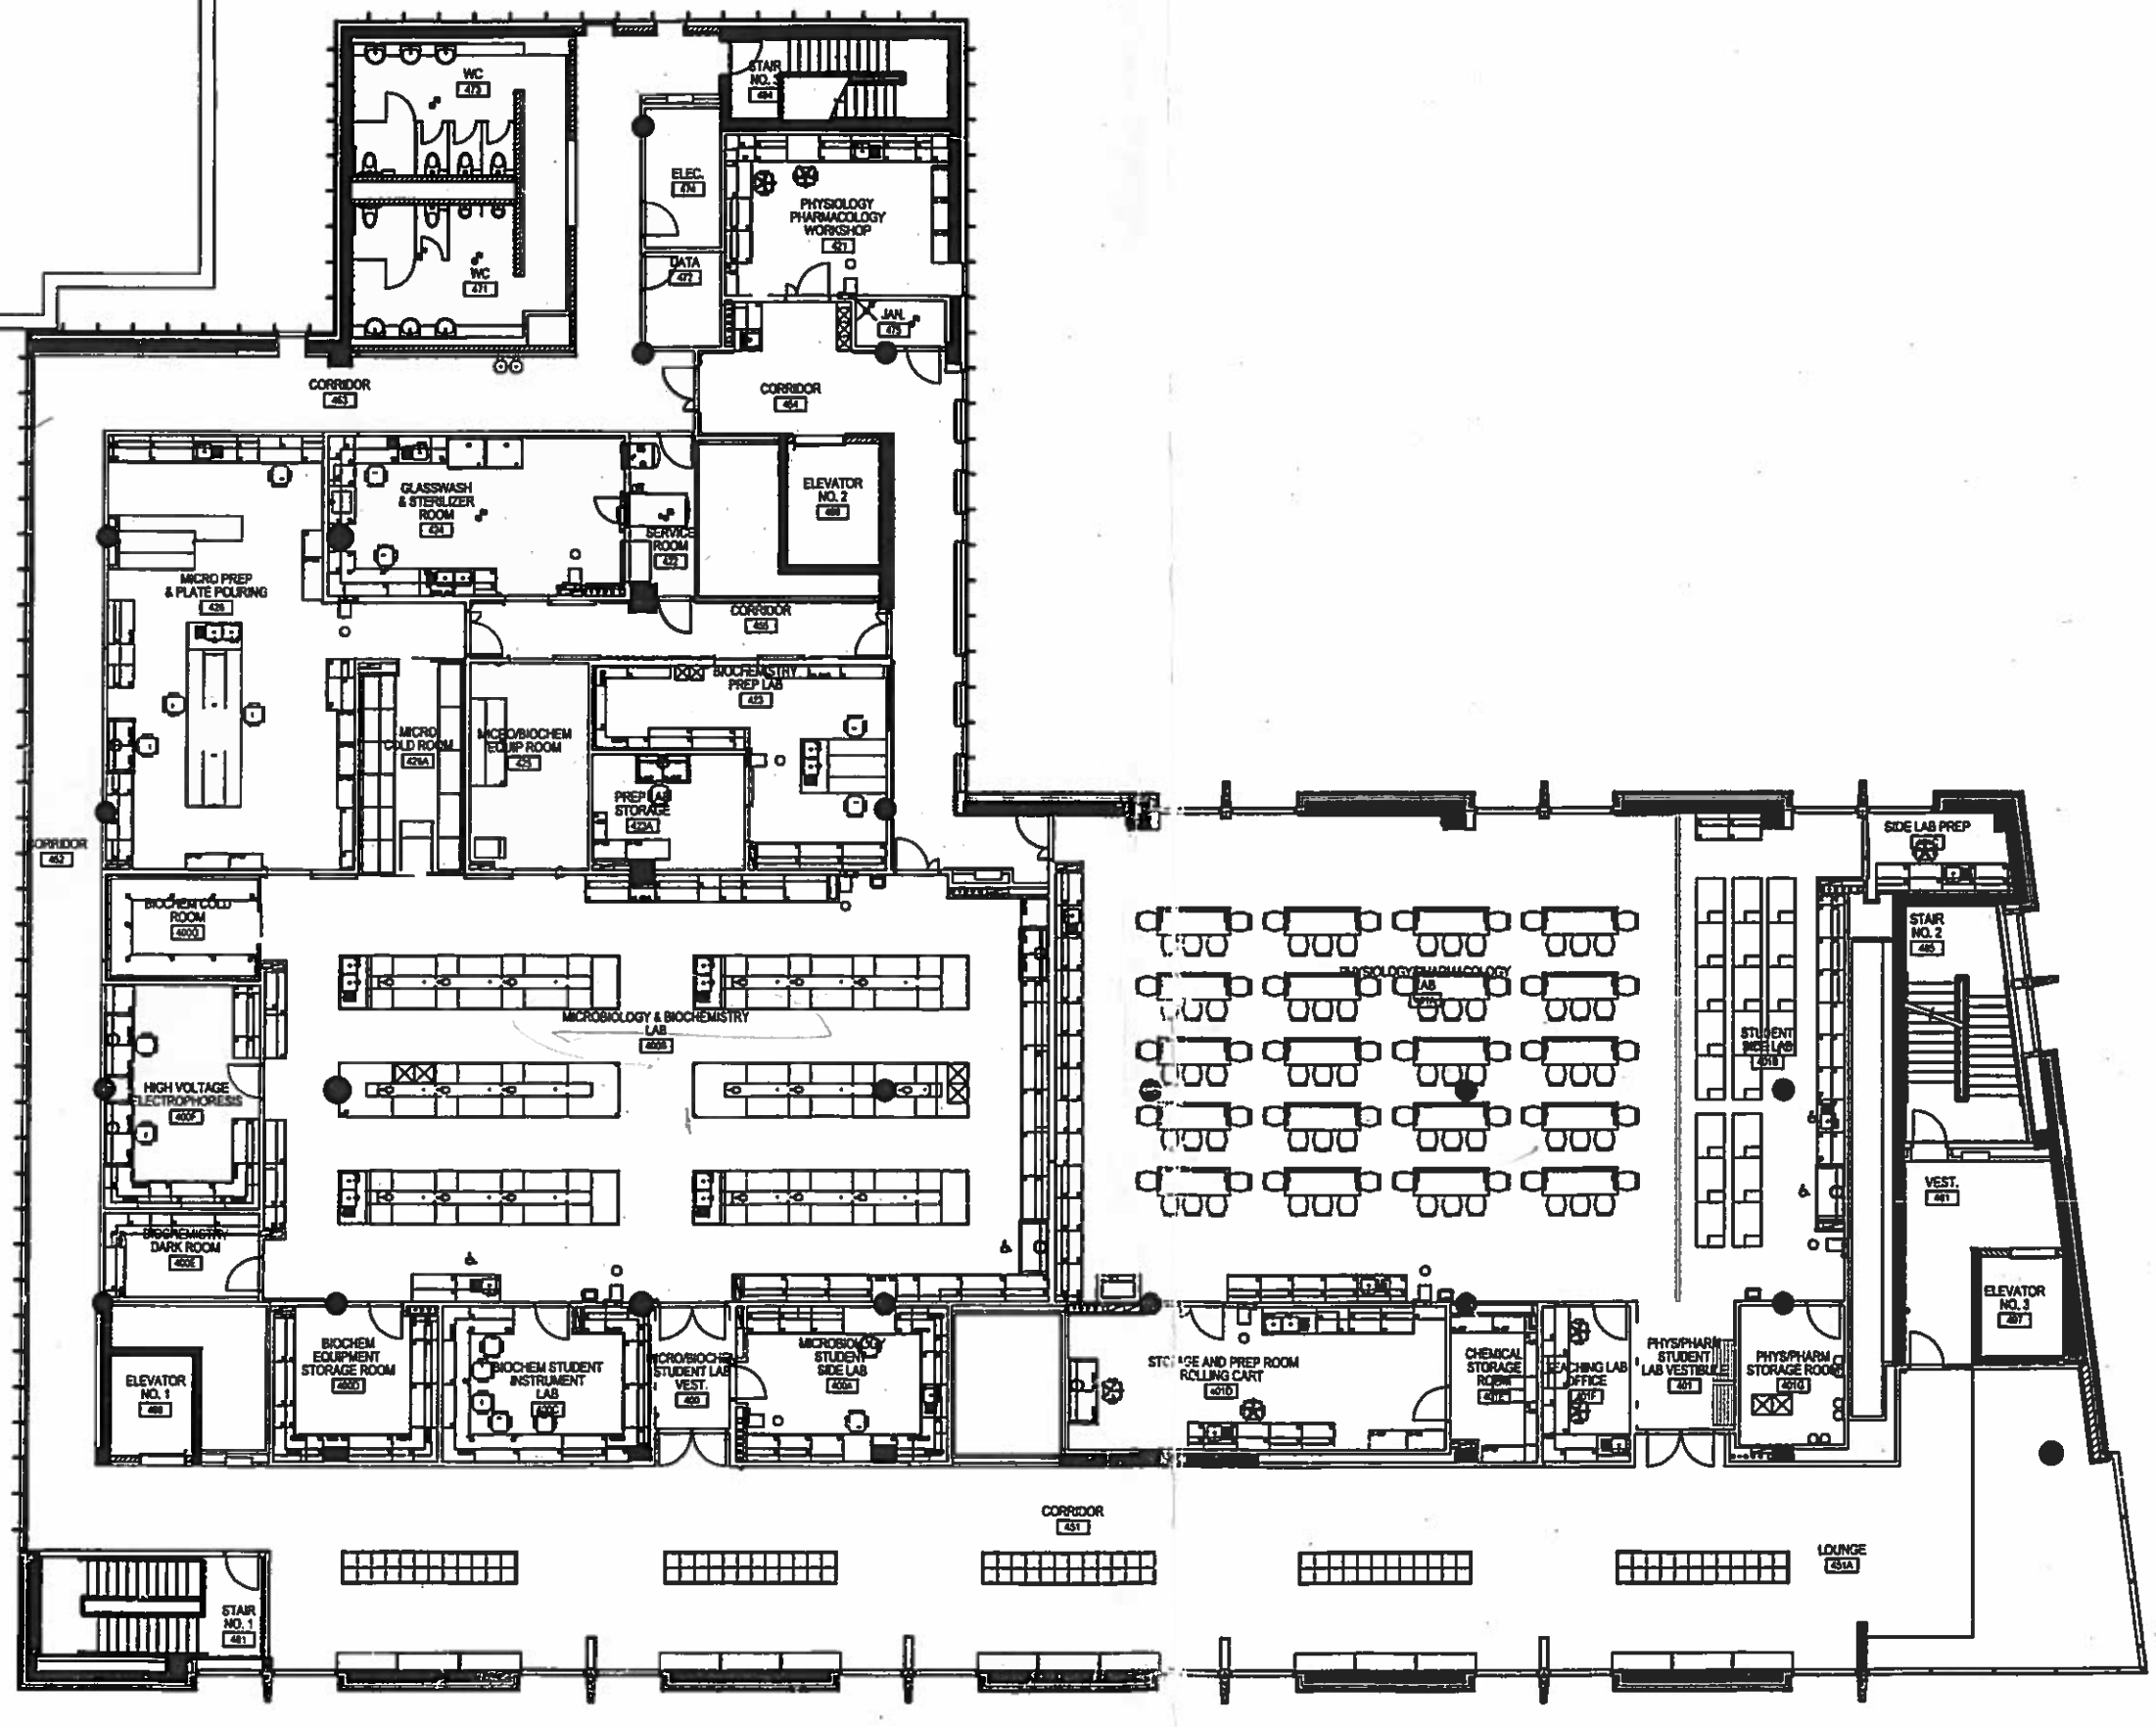

DESCRIPTION	DATE (MDY)	APPROVED

CLIENT APPROVAL - PLAN & 3D AND COLOUR BOARD(S)

AUTHORITY DATE

DO NOT SCALE THIS DRAWING

ALL MEASUREMENTS MUST BE CHECKED ON SITE BY THE CONTRACTOR. DISCREPANCIES MUST BE REPORTED IN WRITING TO CUSTOM BUSINESS INTERIORS BEFORE COMMENCING ANY WORK. ERRORS AND OMISSIONS ARE THE RESPONSIBILITY OF THE CLIENT. THIS DRAWING IS THE PROPERTY OF CUSTOM BUSINESS INTERIORS AND IS NOT TO BE REPRODUCED WITHOUT PERMISSION. IF REQUESTED THIS DRAWING MUST BE RETURNED TO CUSTOM BUSINESS INTERIORS. DRAWING IS NOT TO BE USED FOR CONSTRUCTION PURPOSES UNLESS COUNTER SIGNED BY

AUTHORITY DATE

DWG TITLE

4TH FLOOR

PROJECT

NEW MEDICAL BUILDING
QUEEN'S UNIVERSITY

DATE	DWG NO.	SHEET	REV
MARCH 31, 2011	A1	65 OF 85	05
SCALE	DRAWN BY		PROJECT #
1/8" = 1'-0"	S. CHEN		NS-0902W-021

CUSTOM INTERIORS

BRAND AND TOY
THE DEVELOPMENT OF HOME UNITS
SCALE 1/8" = 1'-0" ON 24x36
TEL 613-884-1922 Ext. 231
FAX 613-384-8843